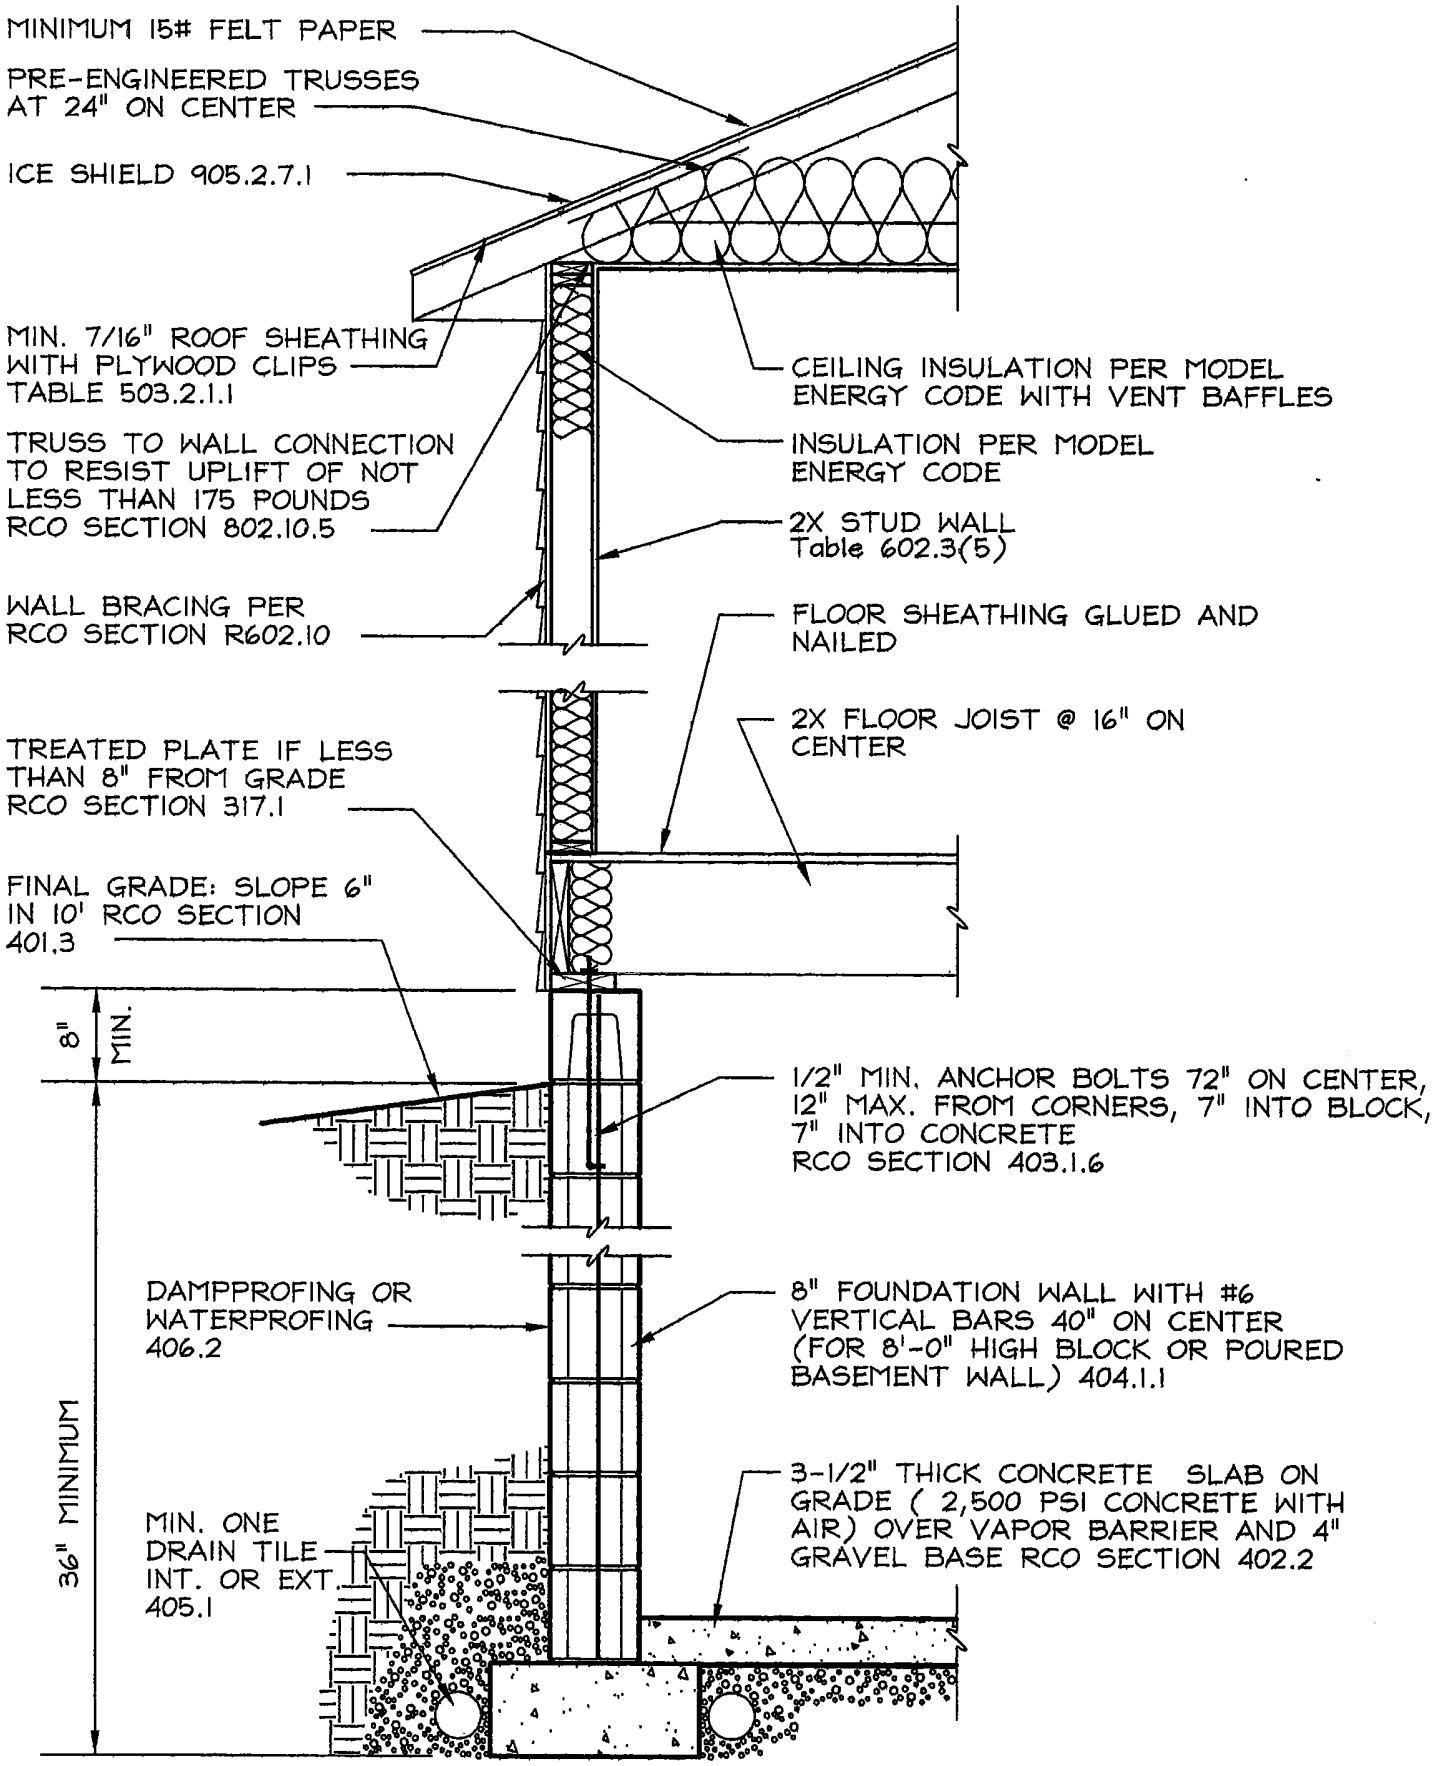

TYPICAL WALL SECTION

DELAWARE COUNTY BUILDING SAFETY

JAN 2024